SOUTH ROUTT MEDICAL CENTER

South Routt Medical Center - Phase 1

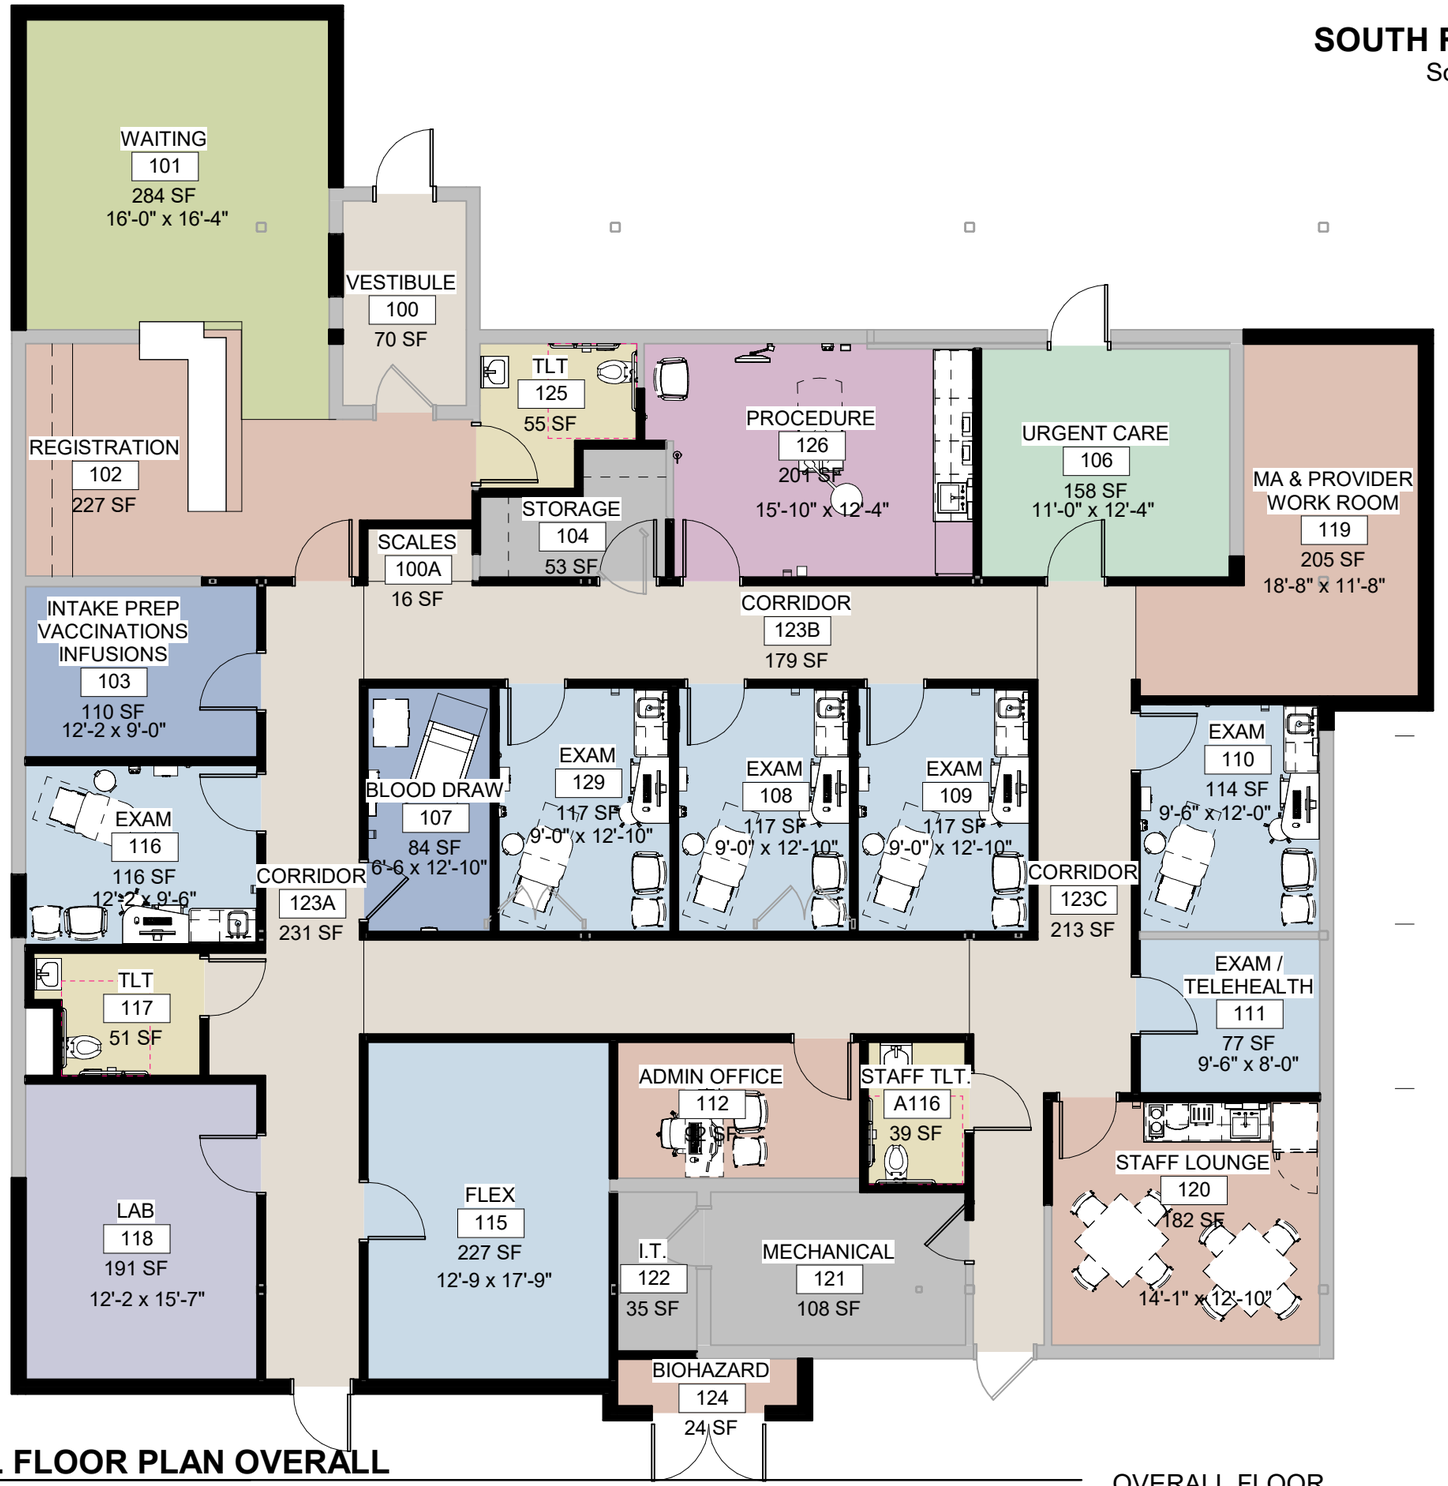

Department Legend

- Building Support
- Circulation
- Exam
- Infusion
- Lab
- Procedure
- Staff
- Toilet
- Urgent Care
- Waiting

1 MAIN LEVEL FLOOR PLAN OVERALL

1/8" = 1'-0"

0 6' 12'

OVERALL FLOOR PLAN
01

6/25/2025 12:35:17 PM
Autodesk Docs://256024 - South Routt Med Ctr - Phase 1/256024 - South Routt Med Ctr - Phase 1_Central.rvt

Comm No: 256024